FOUNDATION CERTIFICATION
5 FELLOWS AVE HAMPTON, NH
SCALE: 1"=10' AUG 15, 2013
PREPARED BY STOCKTON SERVICES
PO BOX 1306, HAMPTON, NH

STATE OF NEW HAMPSHIRE LICENSED LAND SURVEYOR
No. 752
ANNE W. BIALOBRZESKI
SIGNATURE
8/15/13

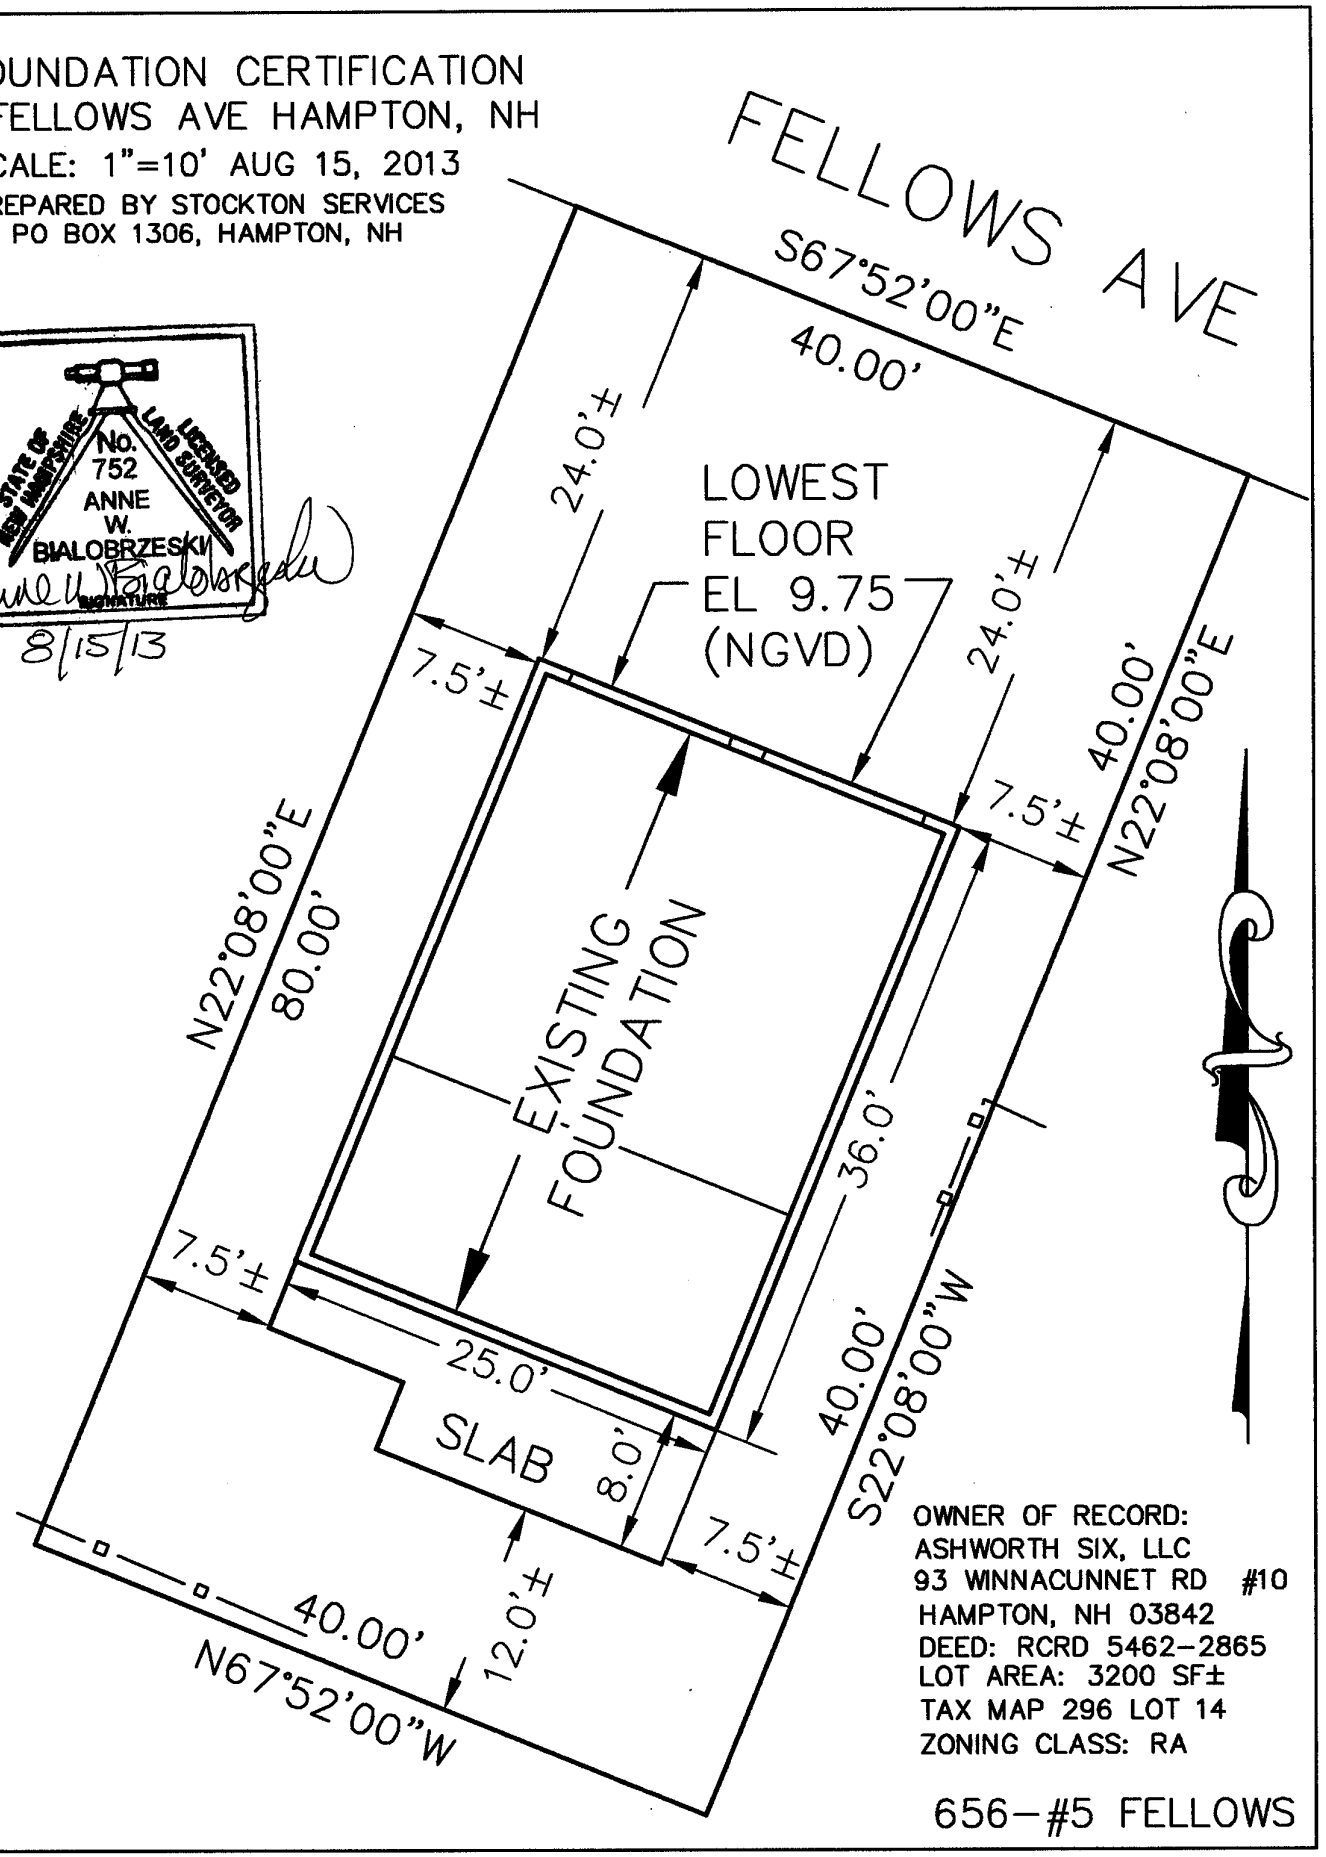

OWNER OF RECORD:
ASHWORTH SIX, LLC
93 WINNACUNNET RD #10
HAMPTON, NH 03842
DEED: RCRD 5462-2865
LOT AREA: 3200 SF±
TAX MAP 296 LOT 14
ZONING CLASS: RA

656-#5 FELLOWS

FOUNDATION CERTIFICATION
5 FELLOWS AVE HAMPTON, NH
SCALE: 1"=10' AUG 15, 2013
PREPARED BY STOCKTON SERVICES
PO BOX 1306, HAMPTON, NH
REVISED AUG 27, 2013
(CORRECT ZONING CLASS)

STATE OF NEW HAMPSHIRE LICENSED LAND SURVEYOR
No. 752
ANNE W. BIALOBRZESKI
SIGNATURE
8/27/13

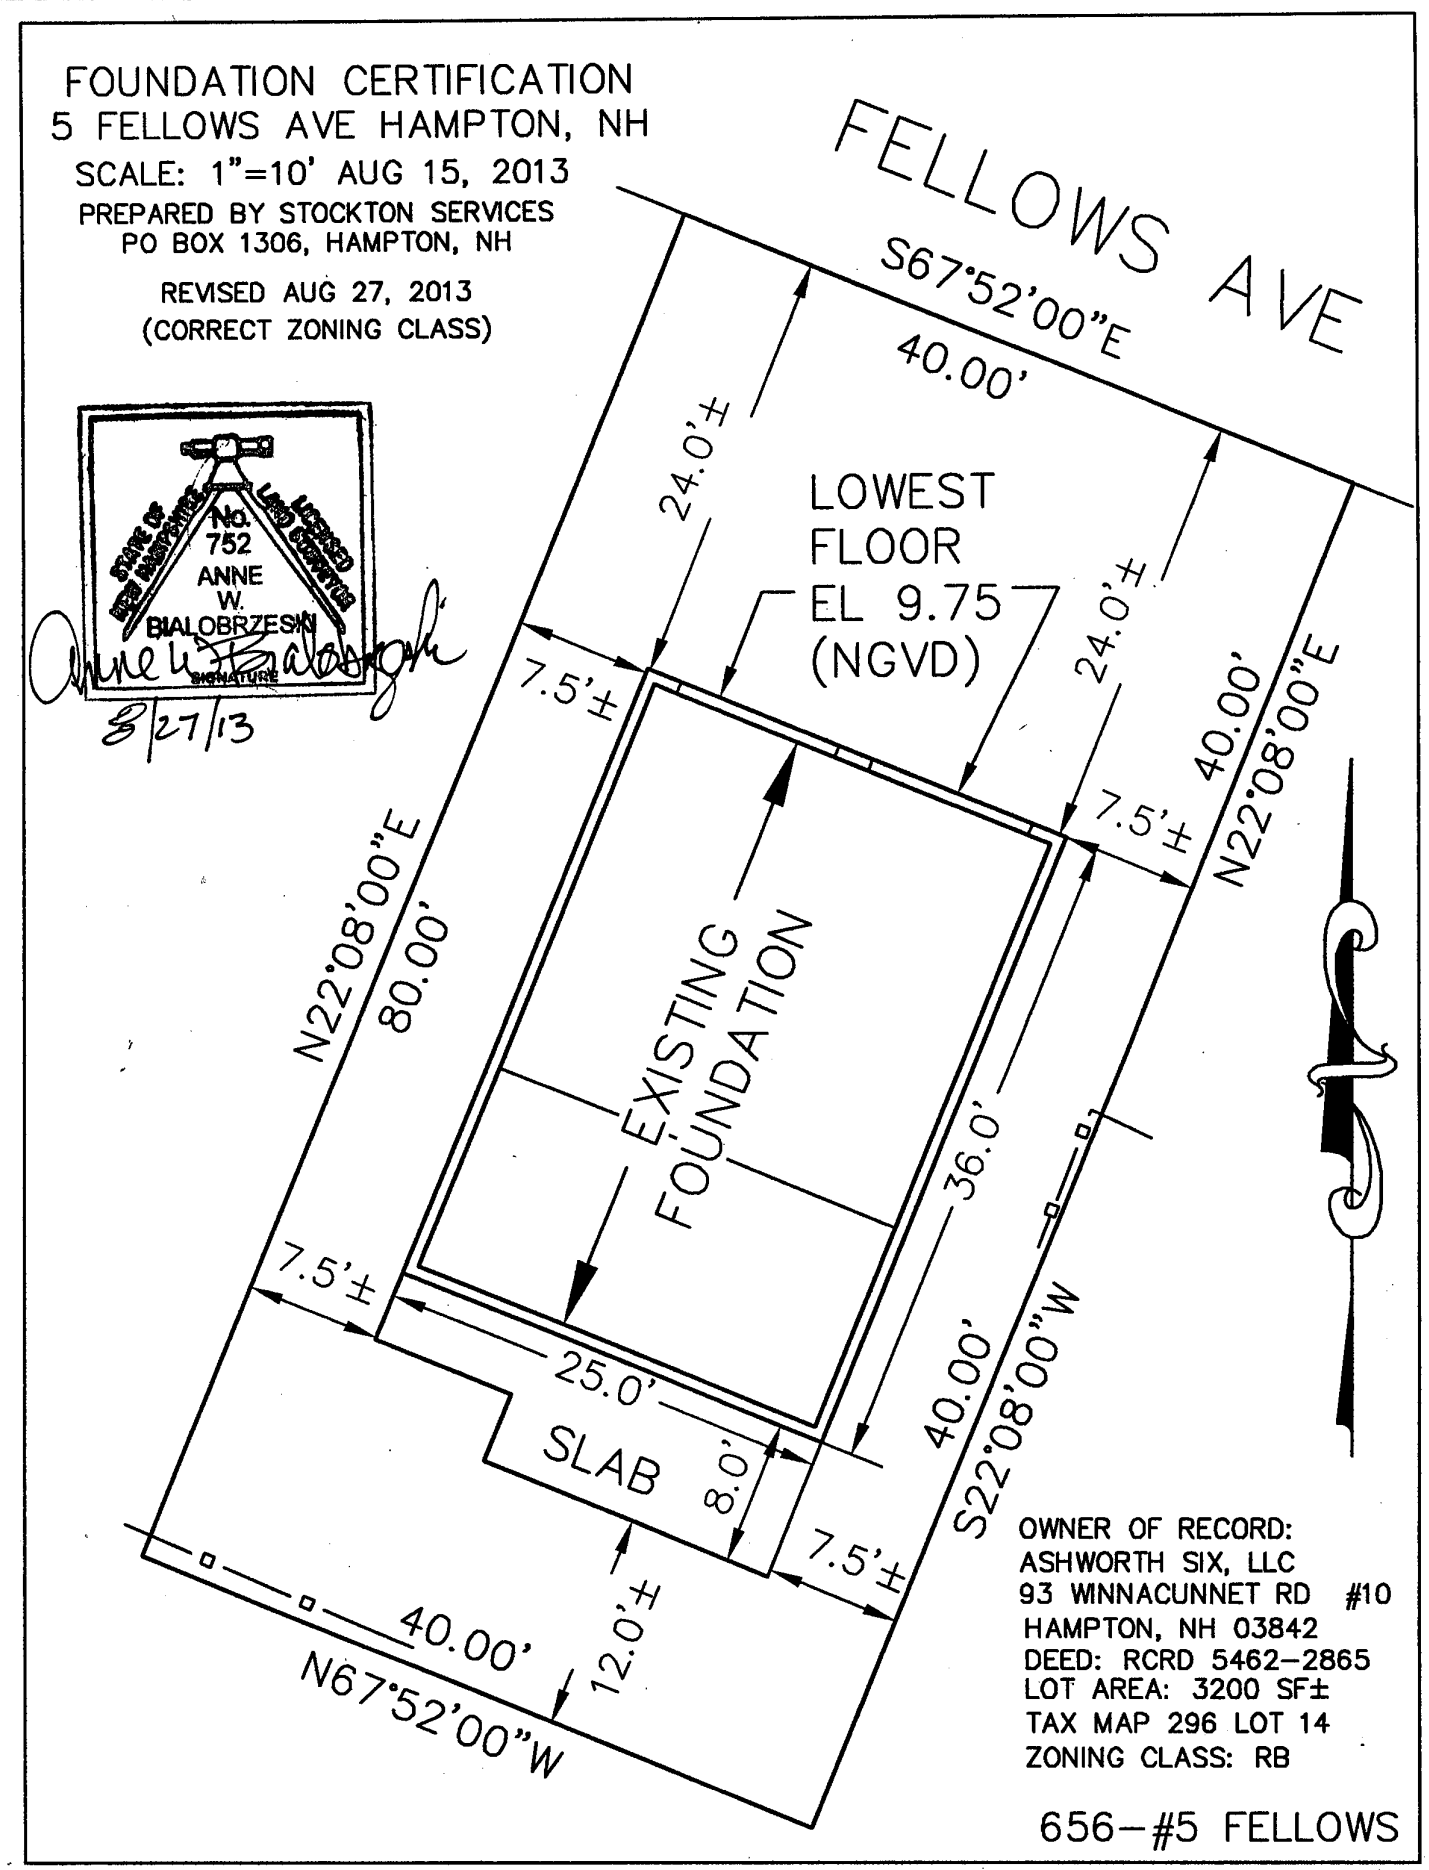

OWNER OF RECORD:
ASHWORTH SIX, LLC
93 WINNACUNNET RD #10
HAMPTON, NH 03842
DEED: RCRD 5462-2865
LOT AREA: 3200 SF±
TAX MAP 296 LOT 14
ZONING CLASS: RB

656-#5 FELLOWS

FOUNDATION CERTIFICATION
174 ASHWORTH AVE HAMPTON, NH

SCALE: 1"=20' DEC 10, 2013

PREPARED BY STOCKTON SERVICES
PO BOX 1306, HAMPTON, NH

GRAPHIC SCALE

20 0 10 20 40 80

(IN FEET)
1 inch = 20 ft.

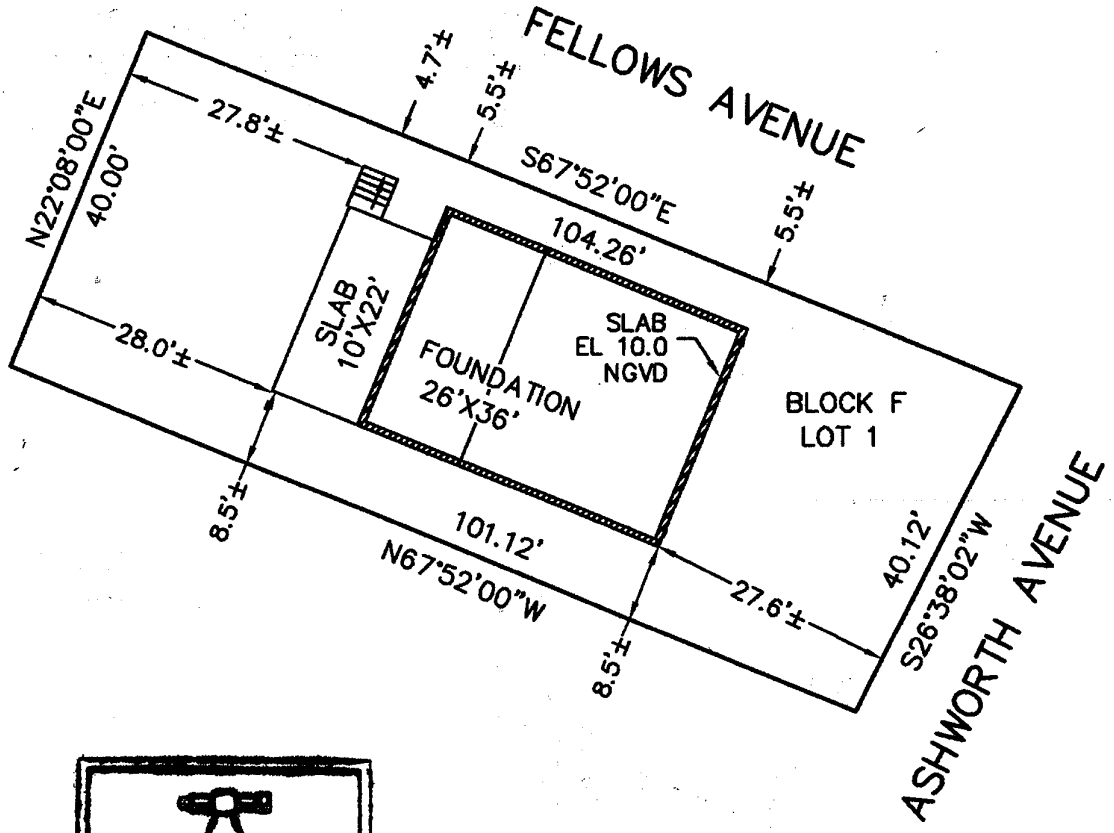

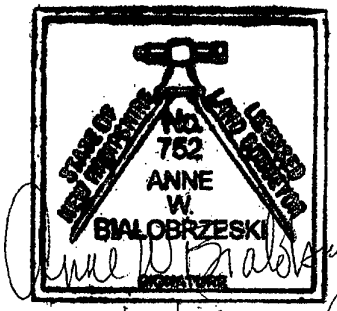

12/10/13

OWNER OF RECORD:
ASHWORTH SIX, LLC
93 WINNACUNNET RD #10
HAMPTON, NH 03842
DEED: RCRD 5478-0058
LOT AREA: 4108 SF±
TAX MAP 296 LOT 15-1
ZONING CLASS: BS

656-#174 ASHWORTH